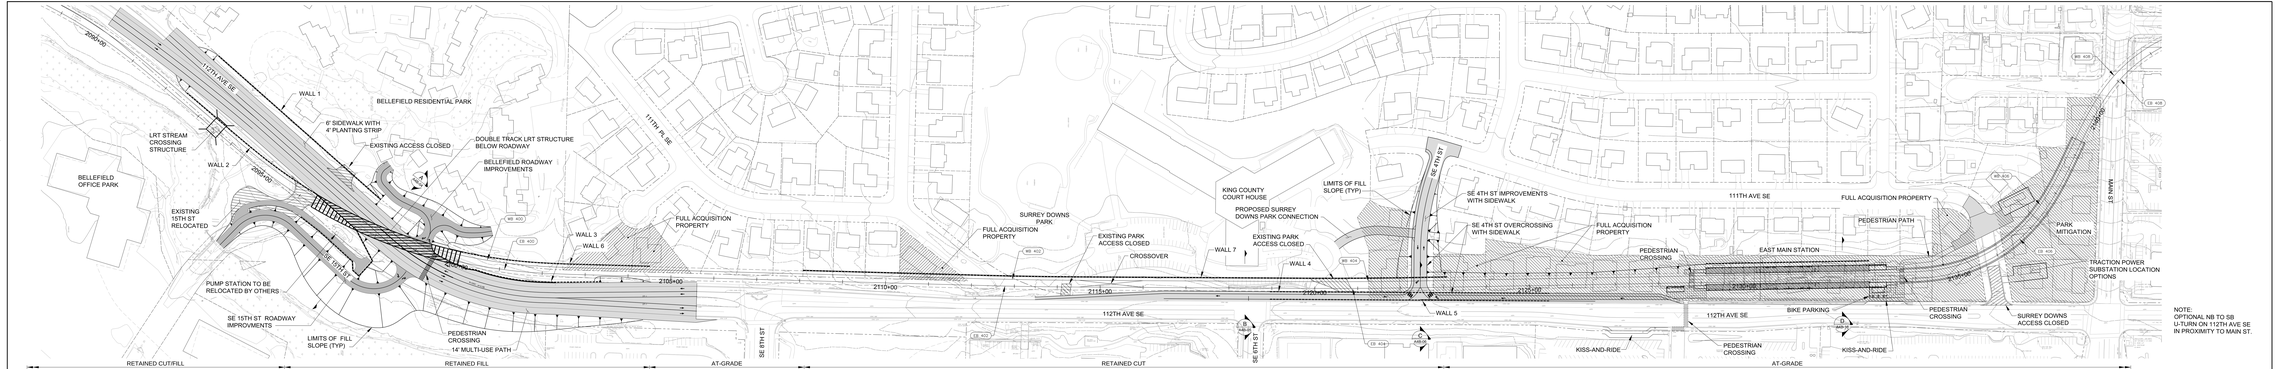

NOTE:
OPTIONAL NB TO SB
U-TURN ON 112TH AVE SE
IN PROXIMITY TO MAIN ST.

NOT FOR CONSTRUCTION